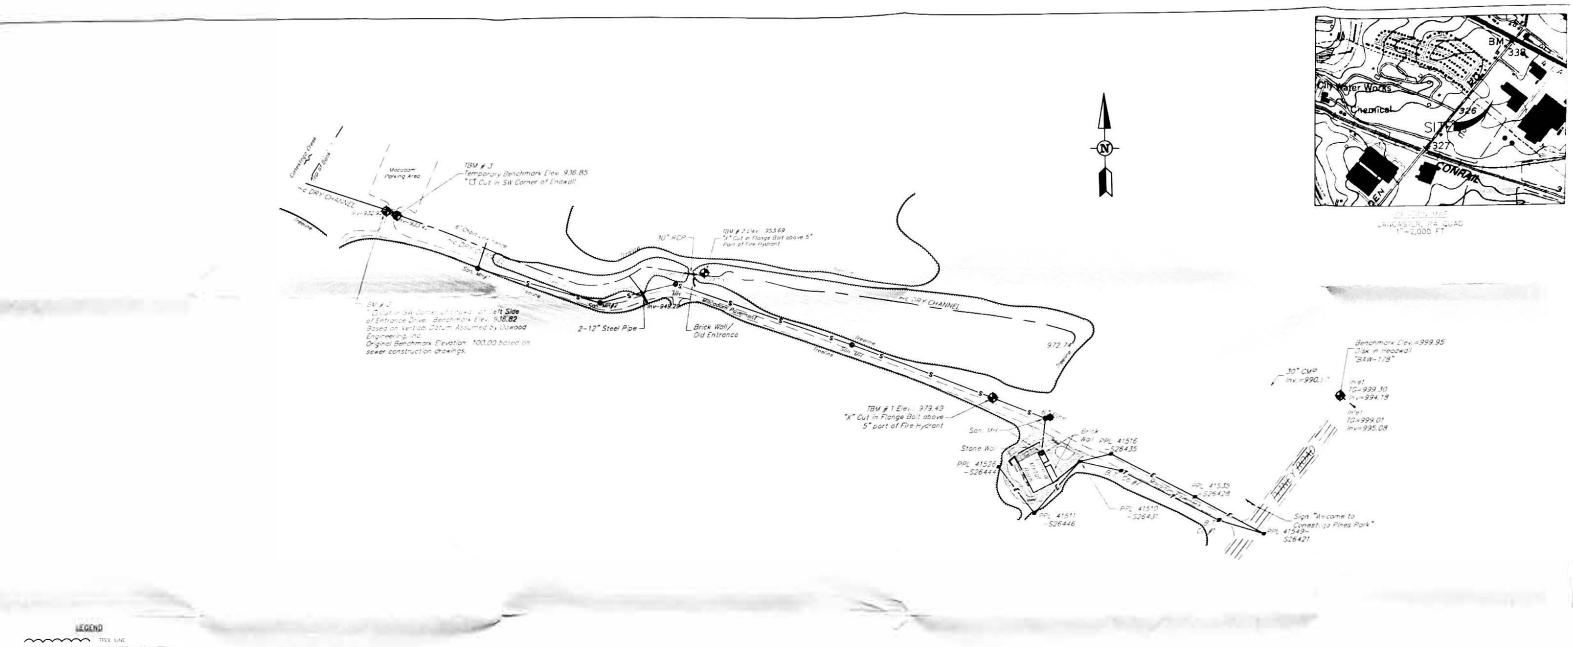

LEGEND

- TREE LINE
- EDGE STREAM OR WATERWAY
- EXISTING FENCE
- EXISTING FENCE POST
- EXISTING PAVING STRIPE
- UTILITY POLE
- OVERHEAD ELECTRIC
- OVERHEAD TELEPHONE
- EX. SANITARY SEWER MANHOLE
- EX. SANITARY SEWER LINE
- EX. STORM SEWER INLET
- SIGN
- EVERGREEN TREE
- SPOT ELEVATION
- BENCHMARK

GENERAL NOTES

1. BENCHMARK ELEVATIONS ARE BASED ON ATTACHED DATUM FROM DAWOOD ENGINEERING, INC.
2. HORIZONTAL DATUM ARE REFERRED BASED ON [illegible] OF MAGNETIC NORTH
3. NO BOUNDARY SURVEY WAS CONDUCTED AS PART OF THIS SURVEY.
4. THE UTILITIES SHOWN ARE NOT BY SEPARATE OR COMPLETE.
5. ALL BENCHMARK UTILITIES SHOWN ARE RELATIVE TO THE LOCATION OF THEIR SURFACE FEATURE LOCATIONS.
6. THE ELEVATIONS SHOWN FOR THE SOIL BORINGS ARE TAKEN AT THE EXISTING GROUND SURFACE. THE ELEVATIONS FOR WELLS WERE TAKEN AT THE FOLLOWING LOCATIONS:
   A. DW-1809 AND DW-1910 ON TOP OF THE YELLOW CASING
   B. DW-1911 ON TOP OF THE LOCKED LID
   C. DW-1912 AT THE MARK ON THE INSIDE OF THE YELLOW CASING
   D. MONITORING WELL MW01 - AT THE METAL TAB ON THE TOP LID
   E. MONITORING WELL MW02 - AT THE METAL TAB ON THE TOP LID

FIGURE 2
SITE MAP
CONESTOGA PINES PARK SITE

Scale 1" = 100'

SCALE: 1" = 100'	DATE: FEB 2002	Baker	MICHAEL BAKER JR, INC. HARRISBURG, PENNSYLVANIA
S.O. NO.: 24300-077	FILE: FIGURE 2		
DSN/DWN: MBI/RWM	CHK:		DAWOOD ENGINEERING, INC.