EAST WHEATFIELD TOWNSHIP, INDIANA CO, PENNSYLVANIA
STREAM - O66

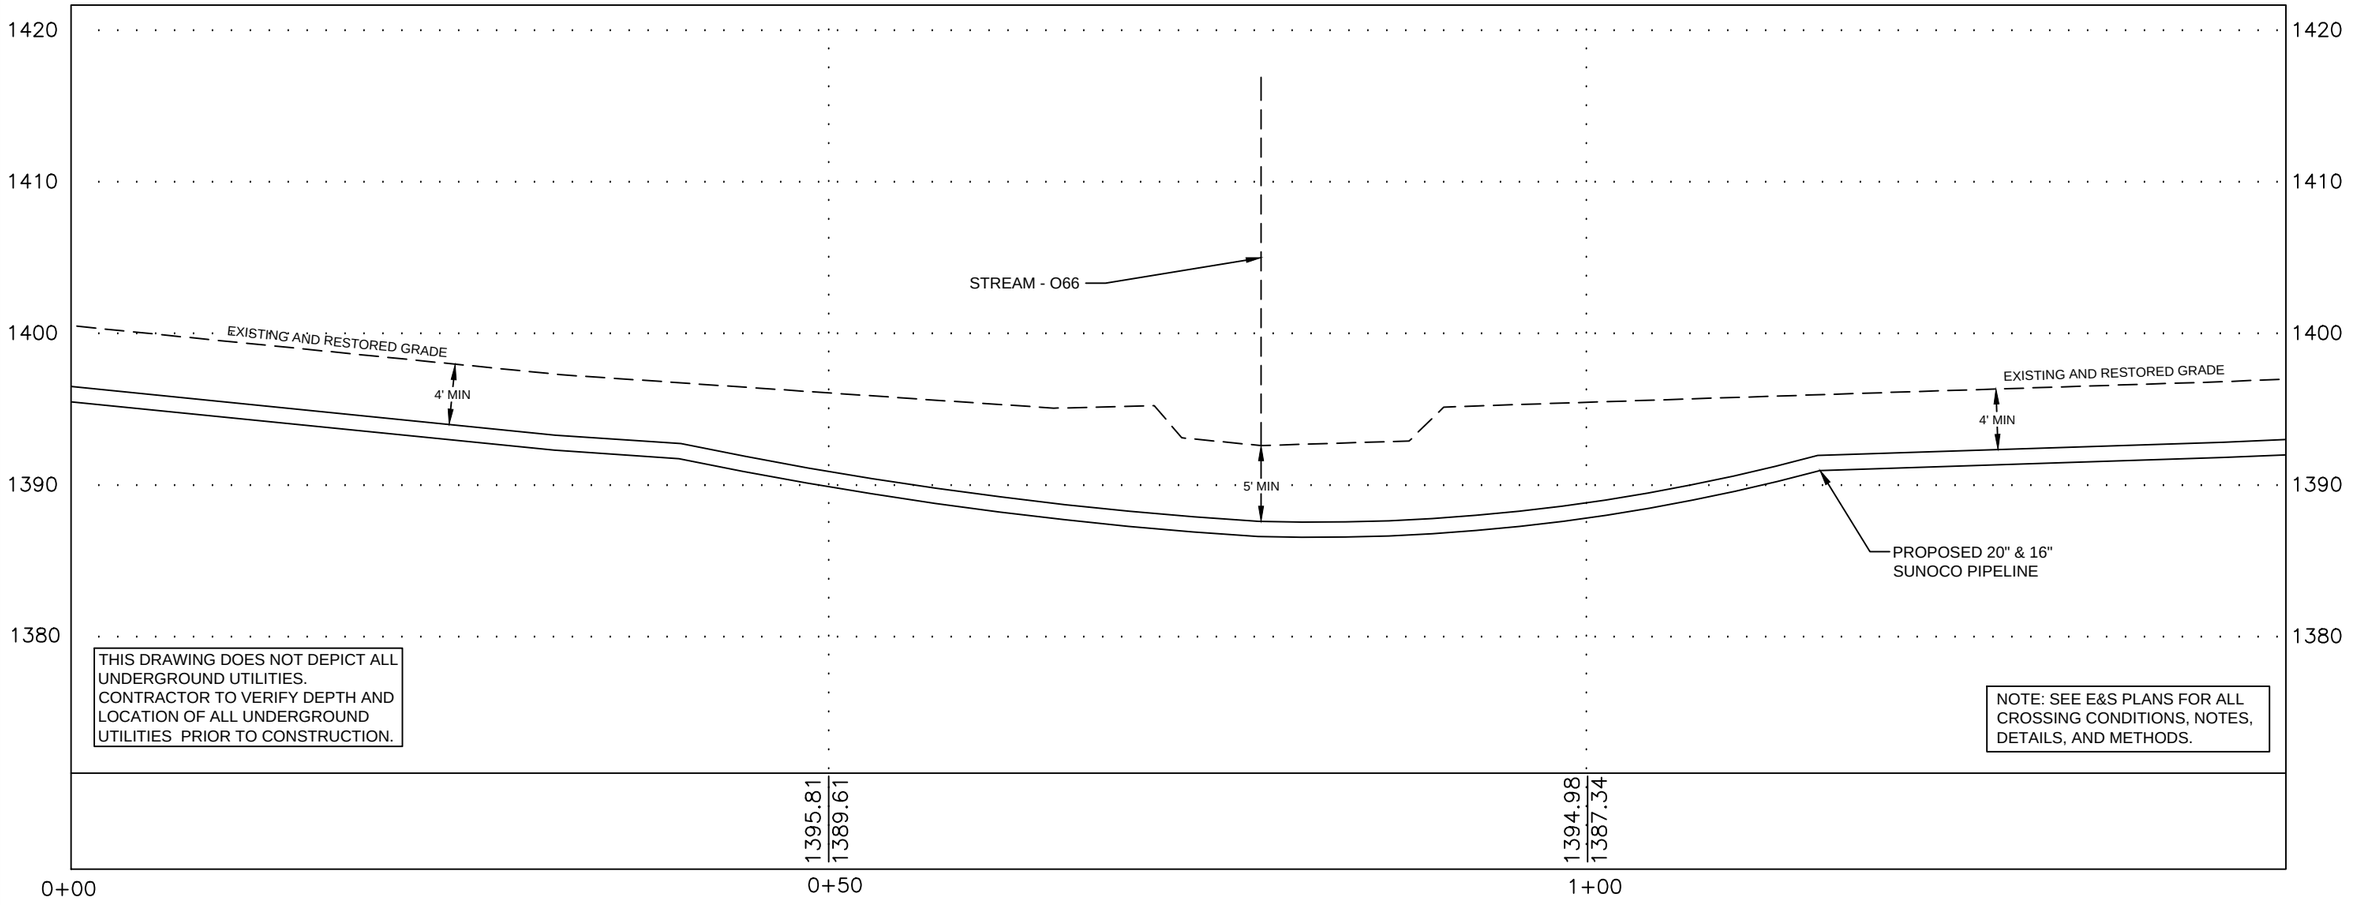

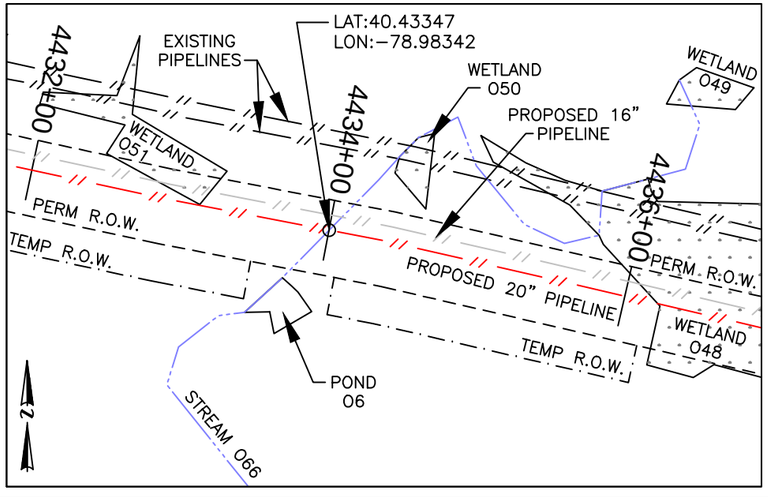

PLAN LEGEND

- PERMANENT R.O.W.
- TEMPORARY WORKSPACE
- ATWS
- R.O.W. SPOIL ONLY
- PROPERTY LINE

PLAN

HORIZ. SCALE : 1" = 100'

200' 100' 0' 100'

PROFILE LEGEND

- PROPOSED PIPELINE
- EXISTING AND RESTORED GRADE
- EXISTING GRADE ELEV.
- PROPOSED TOP OF PIPE ELEV.

1395.81
1389.61

PROFILE

HORIZ. SCALE : 1" = 10'
VERT. SCALE : 1" = 10'

20' 10' 0' 10'

COORDINATE SYSTEM
PENNSYLVANIA STATE PLANE SOUTH NAD 83 US FEET

GRADE SOURCE: SURVEYING DATA

24/7 CONTACT INFO & PIPE MARKER INFO:

SUNOCO PIPELINE L.P.
525 FRITZTOWN ROAD
SINKING SPRING, PA 19608
PHONE NUMBER: 800-786-7440
NATURAL GAS PIPELINE

CENTERLINE REV DATE: 11-11-2016

SUNOCO
STREAM – 066

EAST WHEATFIELD TOWNSHIP, INDIANA COUNTY, PA

10/24/16	SCALE	
REVISED 11/22/16	AS NOTED	DWG: PA-IN-0089.0002-S-066

Prepared by TRICO SURVEYING AND MAPPING
BLOOMINGTON, INDIANA
WWW.TRICOSURVEYING.COM

1