OWNERSHIP / FOOTAGE	3589+94	3592+60	3599+99	3600+29	3605+63	3616+80
	PE-NO-170.000 266'	PE-NO-171.000 739'	PE-NO-171.000-MR 30'	PE-NO-172.000 584'	PE-NO-050.001-HWY 1137'	

STATIONING

3592+60 PROPERTY LINE
3592+89 P.I. ~ 1°02'05" RT.
3599+90 EDGE OF PAVEMENT
3599+99 PROPERTY LINE
3600+01 CENTERLINE OF CHURCH ROAD
3600+07 WATER LINE
3600+11 EDGE OF PAVEMENT
3600+21 CENTERLINE OF OVERHEAD LINE
3600+29 PROPERTY LINE
3600+86 P.I. ~ 90°00'00" LT.
3601+11 P.I. ~ 90°00'00" RT.
3602+56 P.I. ~ 90°00'00" RT.
3602+30 P.I. ~ 90°00'00" LT.
3605+63 PROPERTY LINE
3605+69 WALL
3605+70 WALL
3605+71 WALL
3606+41 EDGE OF ASPHALT
3606+61 CENTERLINE OF STATE ROUTE 33
3606+82 EDGE OF ASPHALT
3607+18 CENTERLINE OF SEWER LINE
3607+51 EDGE OF ASPHALT
3607+71 CENTERLINE OF STATE ROUTE 33
3607+91 EDGE OF ASPHALT
3609+37 FENCE
3609+60 P.I. ~ 59°00'34" RT.
3610+43 OVERHEAD LINE

Row	Values
LAND USE	AG | UF | AG | RD | AG | RD | OL/ROW | RD | OL/ROW
WATERSHED NAME	BUSHKILL CREEK | NANCY RUN
WATERSHED CLASSIFICATION	HQ-CWF, MF | CWF, MF
SOILS	WaA | WaB | WaA | WaB | UudB | WaB | UoB | WaB
WATERBODY CROSSING METHOD	
CLASS LOCATION	CLASS III
DESIGN FACTOR	0.50
MAOP	1480 PSIG

PROFILE

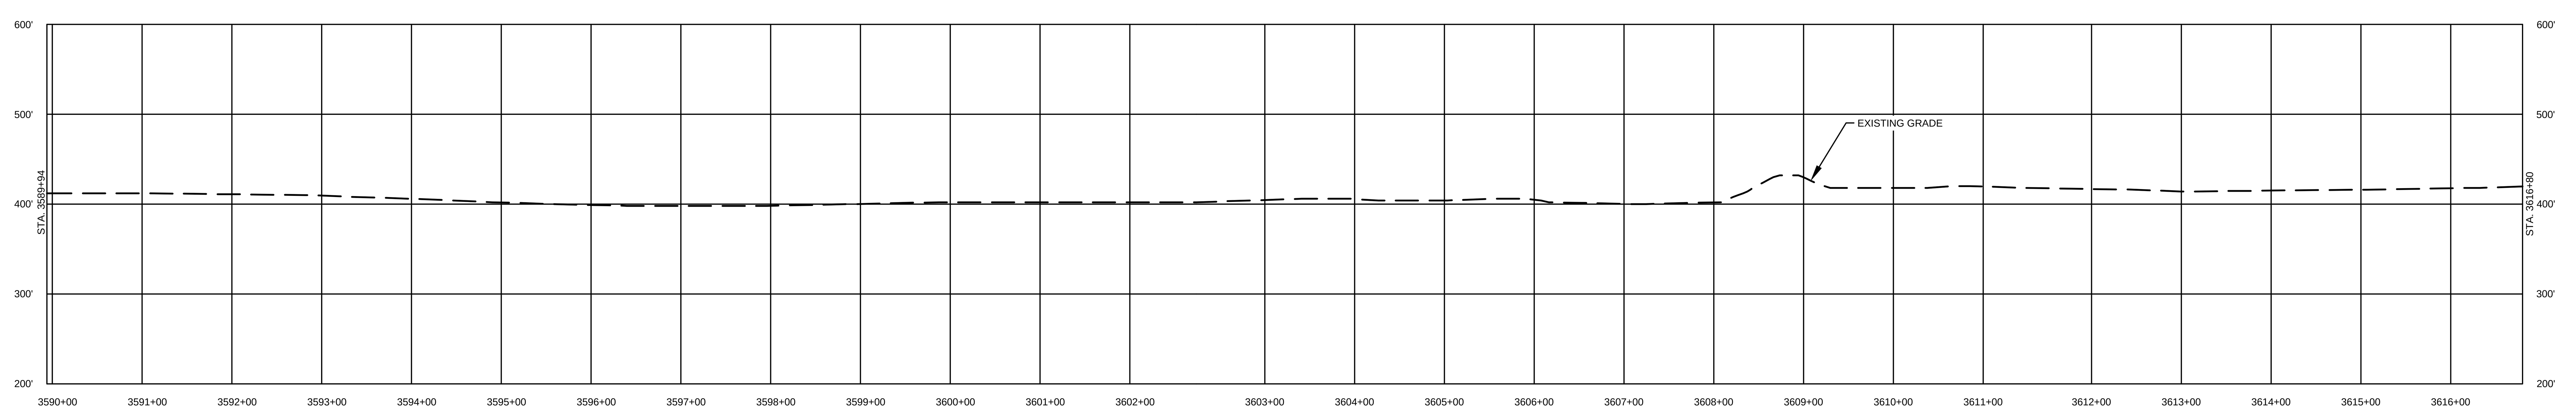

COMMONWEALTH OF PENNSYLVANIA REGISTERED PROFESSIONAL ENGINEER MICHAEL DENICHILO PE086513
3/27/2020

811 Know what's below. Call before you dig.

LAND USE	
1. AGRICULTURAL (AG)	10. OPEN WATERBODIES (WB / OW)
2. COMMERCIAL / INDUSTRIAL (CI)	
3. UPLAND FOREST (UF)	
4. INSTITUTIONAL (IN)	
5. URBAN (UR)	
6. OPEN LAND (EXISTING ROW, OPEN FIELDS, NON-AGRICULTURAL) (OL)	
7. RESIDENTIAL (RE)	
8. ROADWAYS / RAILROADS (RD)	
9. SPECIAL LAND USE (CHURCHES, PARKS, ETC) (SP)	

MATERIAL

TAG	QUANTITY	DESCRIPTION

REFERENCE DRAWINGS

DWG. NO.	TITLE
000-01-01-001B	TABLE OF CONTENTS AND LEGEND
000-03-03-048.01	ACCESS ROAD DETAIL

REVISIONS

NO.	REVISIONS	DATE	DRAWN	CK	APPR
A	ISSUED FOR PADEP	10/2018	AJD (MM)	MWF (MM)	MJD (MM)
B	REVISED FOR PADEP	10/2019	AJD (MM)	HNB (MM)	MJD (MM)
C	REVISED FOR PADEP	02/2020	AJD (MM)	JWF (MM)	MJD (MM)

APPROVALS

	DATE
DRAWN BY	DATE
AJD (MM)	10/15/2018
CHECKED BY	DATE
MWF (MM)	10/15/2018
ENG. APPROVAL	DATE
MJD (MM)	10/15/2018
P.M. APPROVAL	DATE

SCALE PLAN: 1" = 100'
SCALE PROFILE H: 1" = 100'
SCALE PROFILE V: 1" = 100'

CLIENT APPROVAL

DATE

PREPARED FOR

PennEast PIPELINE

PENNEAST PIPELINE PROJECT
SITE RESTORATION PLAN
ALIGNMENT SHEET
PENNEAST MAINLINE
NORTHAMPTON COUNTY, PENNSYLVANIA
36" PENNEAST PIPELINE
STA. 3589+94 TO STA. 3616+80

SCALE	DRAWING NO.	REVISION
1" = 100'	000-03-01-137	C

G:\PENNEAST\353754_PENNEAST_PIPELINE_EPCM\DATAPROD_STATE_PERMIT\WORK\PA\DRAFTING\SITE_RESTORATION\ALIGNMENT_SHEETS\~2019_12_18_CHURCH_RD_INTERCONNECT\000-03-01-137.DWG2020/02/28 DUM64749