PENNEAST PIPELINE COMPANY, LLC

PENNEAST PIPELINE PROJECT

PADEP - SOIL EROSION AND SEDIMENT CONTROL PLAN

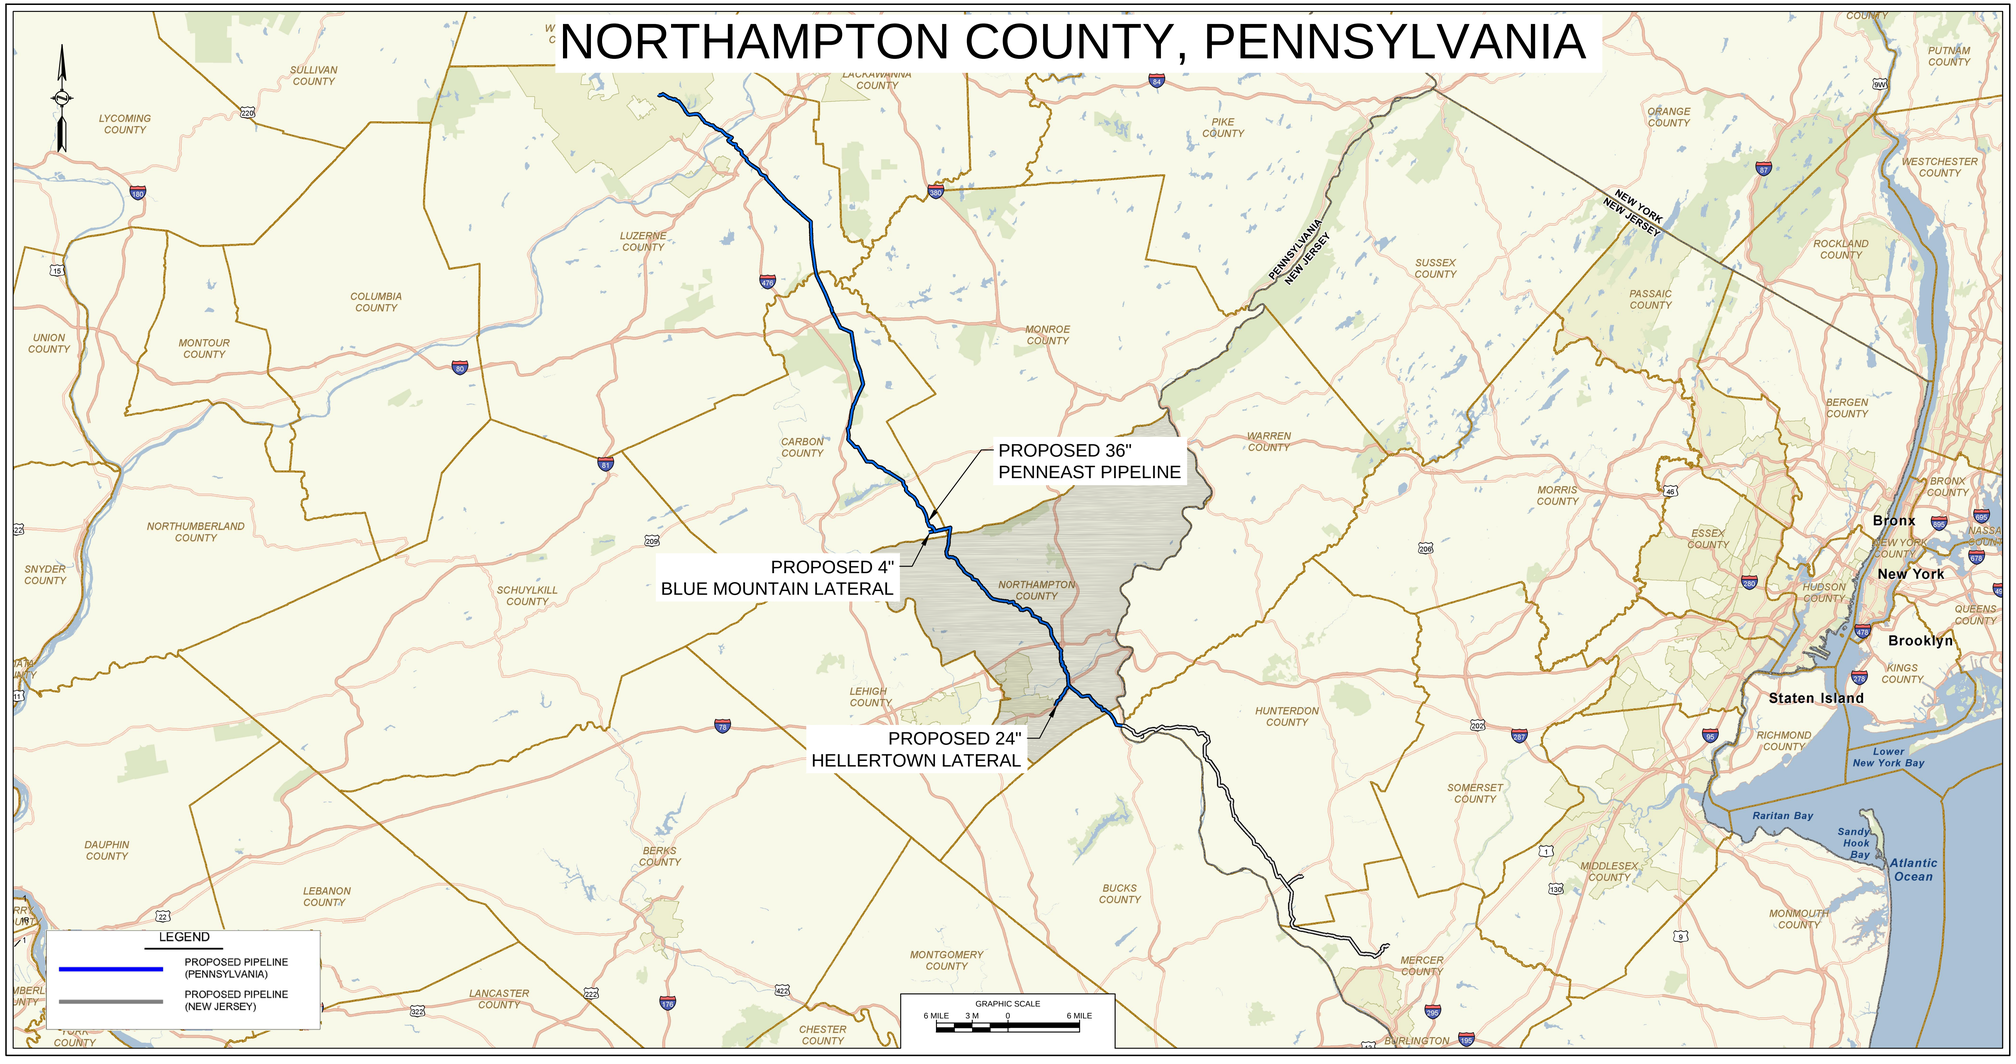

DRAWING INDEX

SHT. NO.	DESCRIPTION
000-01-01-001	COVER SHEET
000-01-01-002	LEGENDS
000-01-01-003A - 000-01-01-003F	E&S GENERAL NOTES
000-01-03-001	ALIGNMENT SHEET INDEX
000-03-01-105 - 000-03-01-152	ALIGNMENT SHEET - PENNEAST MAINLINE
000-03-01-229 - 000-03-01-233	ALIGNMENT SHEET - HELLERTOWN LATERAL
000-03-03-035.3- 000-03-03-051.2	ACCESS ROAD DETAIL
000-03-04-005	PIPE YARD DETAIL
000-03-07-005, 006	HDD EXHIBIT PLAN AND PROFILE
000-03-08-001 - 000-03-08-002	TYPICAL CONSTRUCTION ROW DETAILS
000-03-09-001 - 000-03-09-010D	TYPICAL E&S DETAILS

Know what's below. Call before you dig.

COMMONWEALTH OF PENNSYLVANIA
REGISTERED PROFESSIONAL
MICHAEL DENICHILO
ENGINEER
PE088513
10/25/2019

REVISIONS					
	REVISIONS	DATE	DRAWN	CK	APPR
A	ISSUED FOR PADEP	10/2018	AJD (MM)	MWF (MM)	MJD (MM)
B	REVISED FOR PADEP	10/2019	JL (MM)	AJD (MM)	MDN (MM)

PROJECT ENGINEER STAMP

PREPARED FOR

PennEast PIPELINE

PENNEAST PIPELINE PROJECT

SOIL EROSION AND SEDIMENT CONTROL PLAN
COVER SHEET
PROPOSED 36" PENNEAST PIPELINE
NORTHAMPTON COUNTY, PENNSYLVANIA

SCALE	DRAWING NO.	REVISION
AS SHOWN	000-01-01-001	B