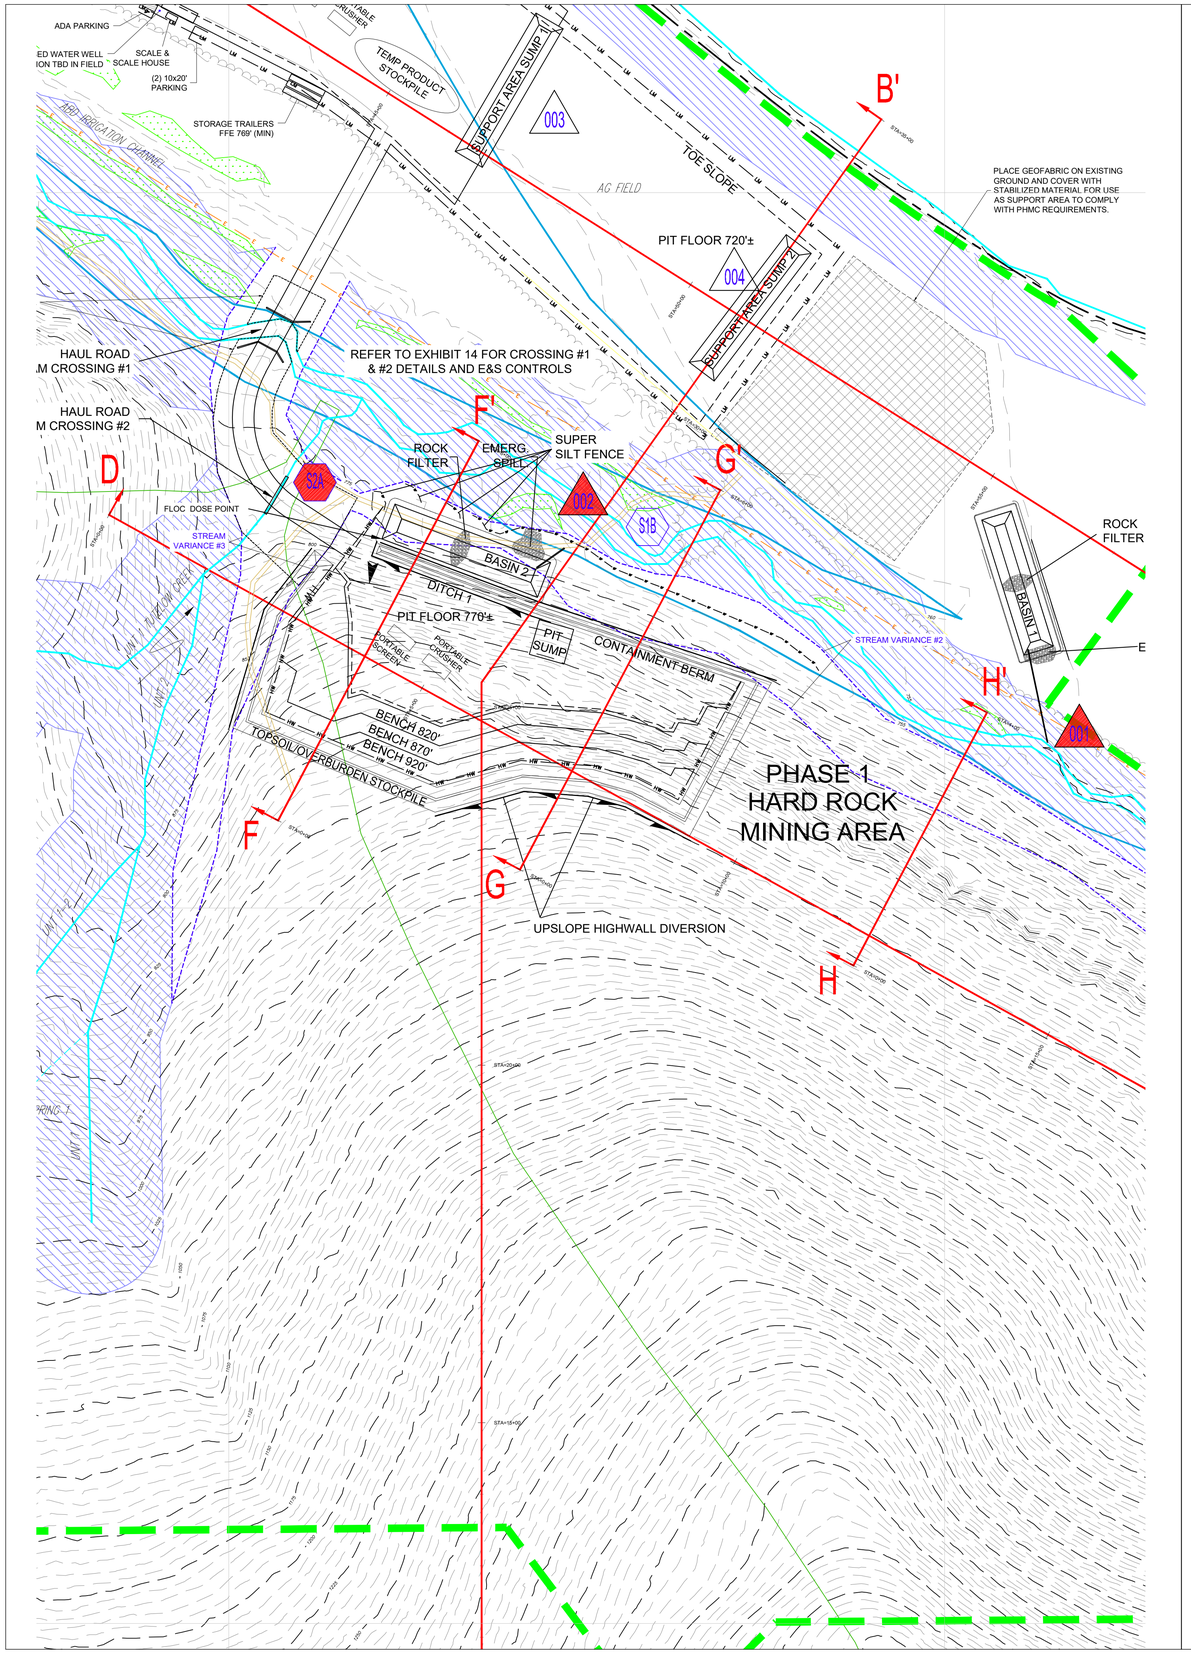

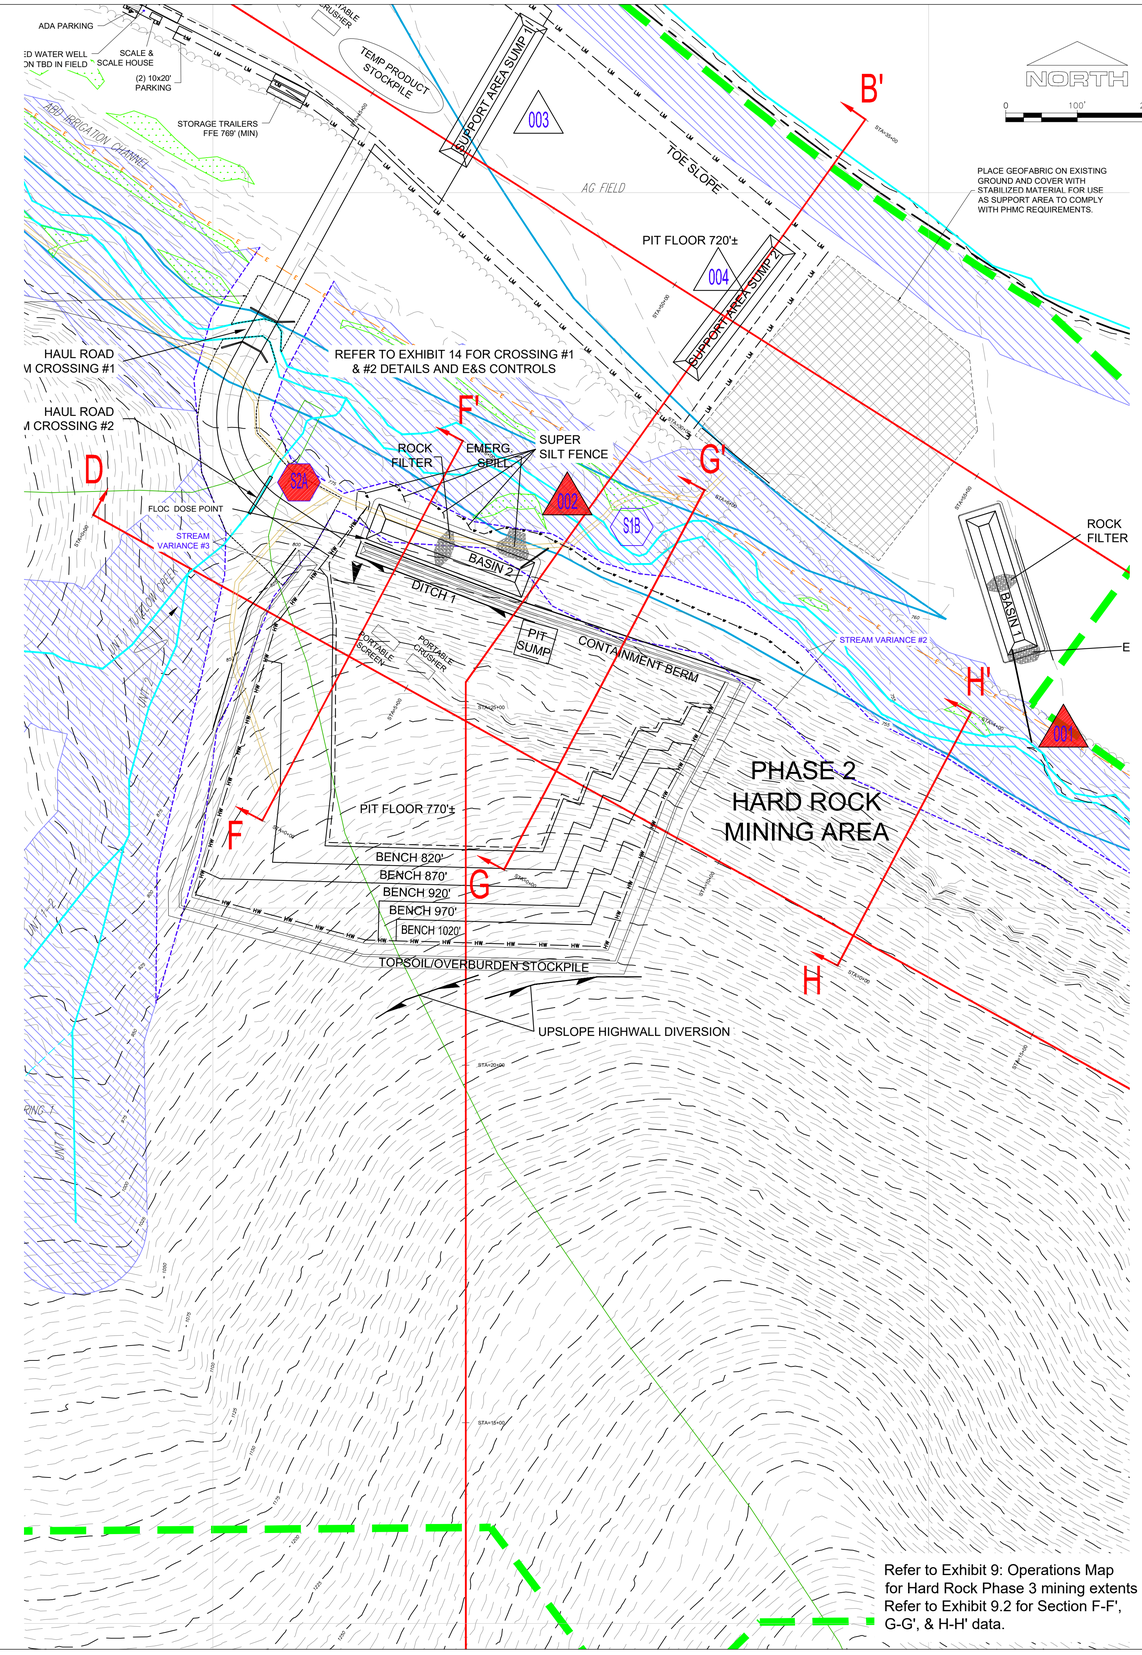

Refer to Exhibit 9: Operations Map
for Hard Rock Phase 3 mining extents
Refer to Exhibit 9.2 for Section F-F',
G-G', & H-H' data.

REV	DATE	BY	COMMENT
2	02/26/24	tsg	Response to DEP 12/27/23 TDL
1	---	---	plotholder

FILE Minard.dwg

COMMONWEALTH OF PENNSYLVANIA REGISTERED PROFESSIONAL ENGINEER
TIMOTHY S. GOODALL, P.E.
PE 047153
02/26/24

PROJECT NO.: 200113
DRAWING NO.: Minard
DRAWN BY: tsg 01/13/20
CHKD BY: TSG 02/26/24

TRACT ENGINEERING, PLLC
120 Ridge Avenue
State College, PA 16803
814 272 0301
www.TractLLC.com

PROJECT: Minard Mine - SMP 08230301
Bishop Brothers Construction Co., Inc.
Athens Township, Bradford County, Pennsylvania
Lease of Jeanette Manco
Tract Project ID 0PC0120-004

TITLE: Exhibit 9.1: Operations Map
Hard Rock Phase 1 & Phase 2

Date: 05/05/23

Rev No: 2

Sheet No: 1 of 1

file:/Users/tsg/Dropbox/Tract/Minard/Minard.dwg, Opt: 2, 2/26/2024 11:13:28 PM