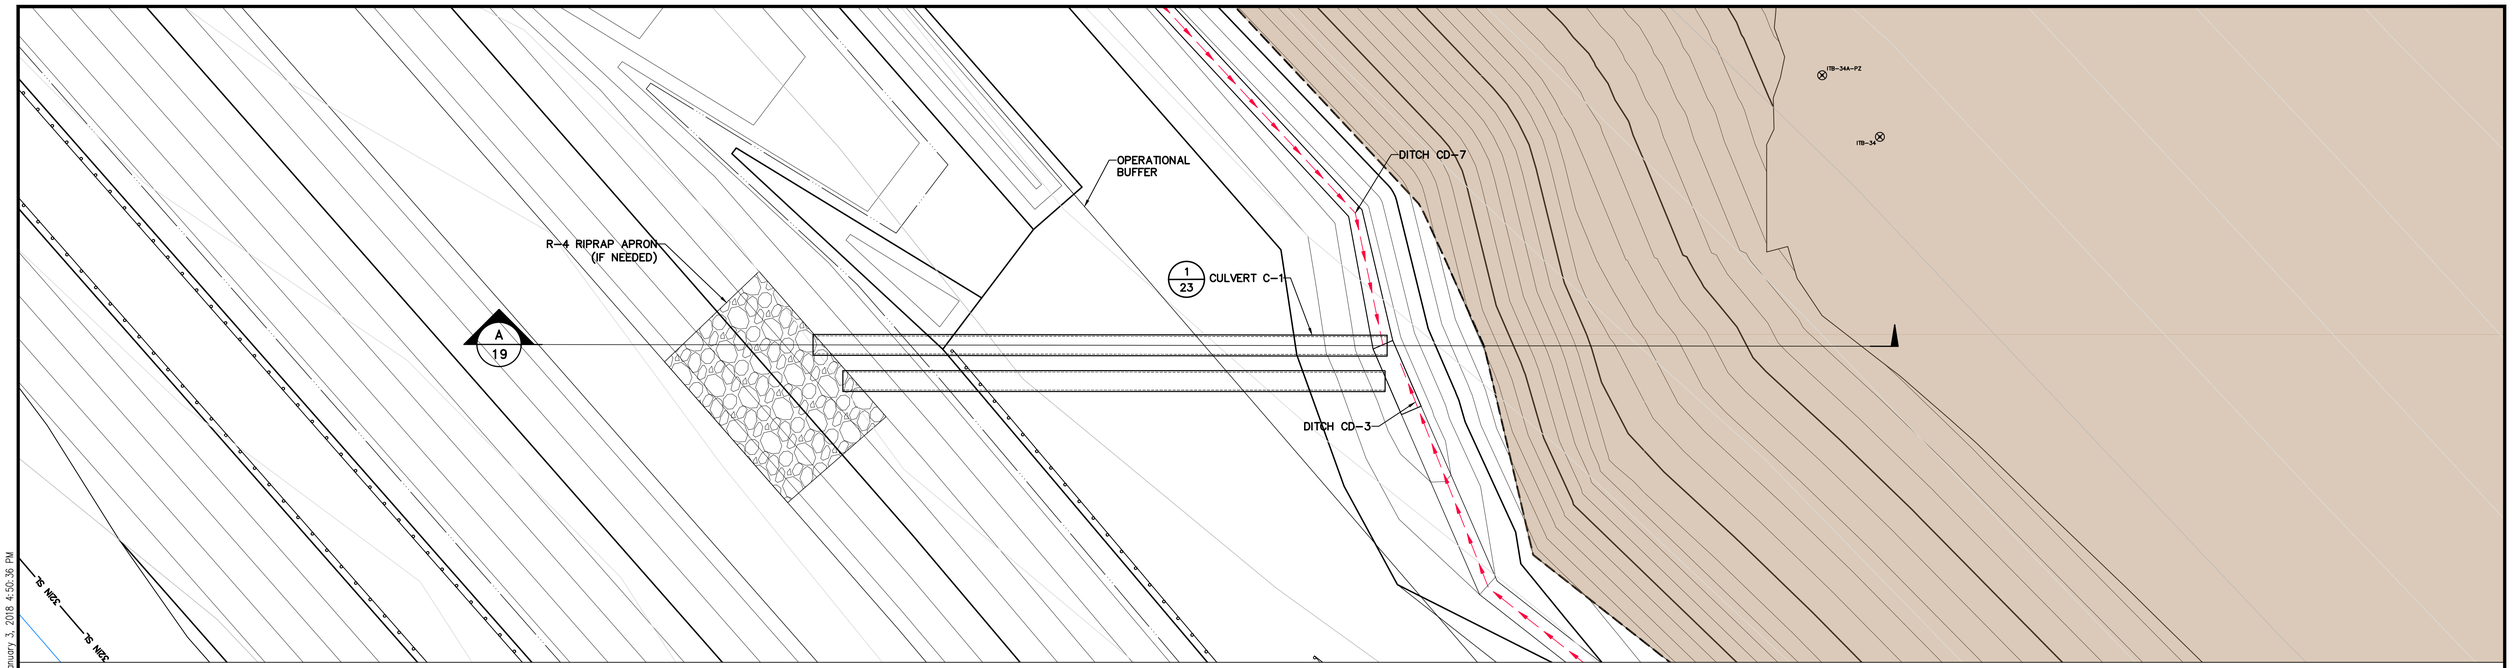

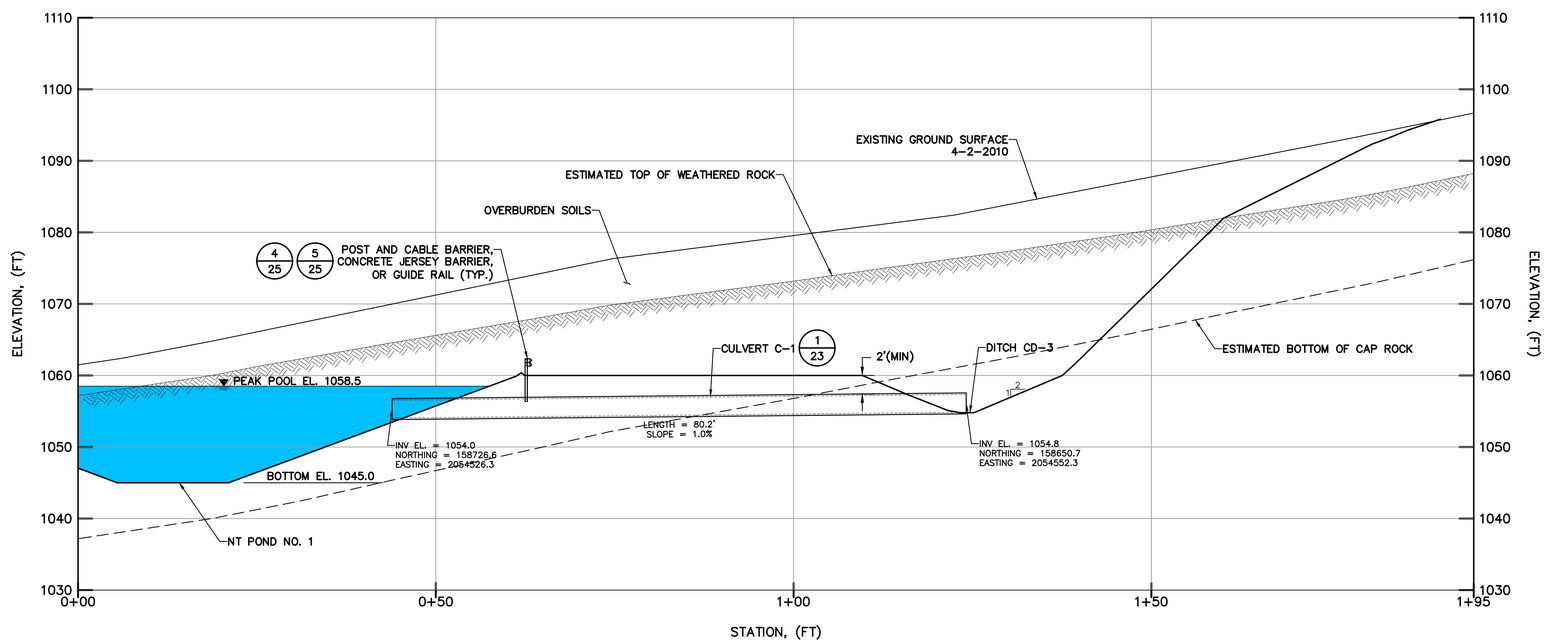

SECTION A-A (CULVERT C-1)

SCALE

10 0 10 20 FEET

NOTE: A TEXAS CROSSING MAY BE USED IN LIEU OF THE CULVERTS SHOWN IN AREAS RECEIVING LOW AND/OR INFREQUENT TRAFFIC VOLUMES. REFER TO DRAWING NO. 26

NOTES / REVISIONS

ISSUED FOR	DATE	REV.	REVISION DESCRIPTION	MADE BY	CHKD BY	DATE
		4				
		3				
		2				
		1				

SEAL: COMMONWEALTH OF PENNSYLVANIA REGISTERED PROFESSIONAL ROBERT M. SHUSKO ENGINEER 057023-E 12-22-17

D'APPOLONIA
701 RODI ROAD, FLOOR 2
PITTSBURGH, PENNSYLVANIA 15235-4559
(412) 856-9440 FAX (412) 856-9535

SKELLY AND LOY ENGINEERING - ENVIRONMENTAL CONSULTANTS

SGI

PROJECT NUMBER: 152596A
FILE NAME: Exhibit 12-Culvert C-1-R0.dwg
DRAWN BY: AJM DATE: 9/29/2016
CHECKED BY: RMS/MDW DATE: 12/22/2017

SPECIALTY GRANULES LLC

CHARMIAN - NORTHERN TRACT QUARRY

EXHIBIT 12
CULVERT C-1

SCALE: AS SHOWN | DRAWING NO. 19 | REV 0

Wednesday, January 3, 2018 4:50:36 PM

R:\2015\152596 - SGI Disposal Embankment\Drawings\Northern Tract\Exhibit 12-Culvert C-1-R0.dwg