Latitude 10,400' South of 41° 00'

37-105-20534

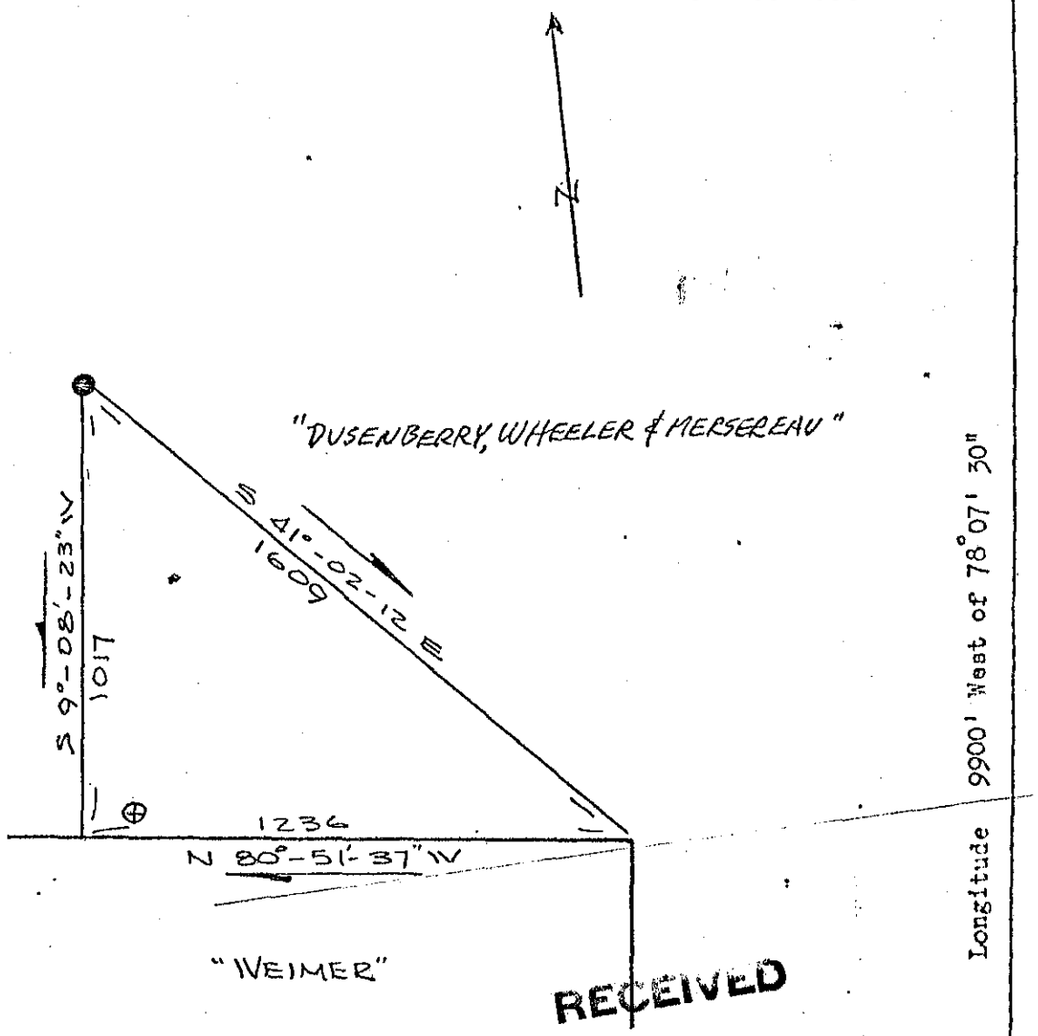


RECEIVED
JAN 10 1977
PA. GEOLOGIC SURVEY
Oil & Gas Division

2,100

New Location (X)

Drill Deeper ( )

Abandonment ( )

Re-Drill ( )

Company Viking Resources Corp. et al

Address 8041 Hosbrook Rd.;Cincinnati,Ohio45236

Farm Dusenbury, Wheeler & Mersereau

Tract 1 Acres 1,599 Lease No. _____

Well(Farm)No. 7 Co. Serial No. _____

Angle of Deviation, if any _____

Elevation 2205 Quadrangle Shinglehouse-(9)

Township Pleasant Valley County Potter

Engineer or Surveyor C. Newton Gowdy

Registration No Pa.18579-E

File No. 50110 Drawing No. _____

Date 12/22/76 Scale 1" = 400'

COMMONWEALTH OF PENNSYLVANIA
DEPARTMENT OF ENVIRONMENTAL RESOURCES
DIVISION OF OIL AND GAS
PITTSBURGH, PENNSYLVANIA 15222

NC 12-29-76

WELL LOCATION MAP

Dept. File No. POT-20534

⊕ Denotes Values of Well on United States Topographic Maps.
Scale 15' ○ 7½' ⊕

WORKALBE COAL SEAMS, IF ANY

| Name of Seam | Owner of Seam |
|---|---|
| | |