Latitude 6775' South of 41° 55'

37-105-20535

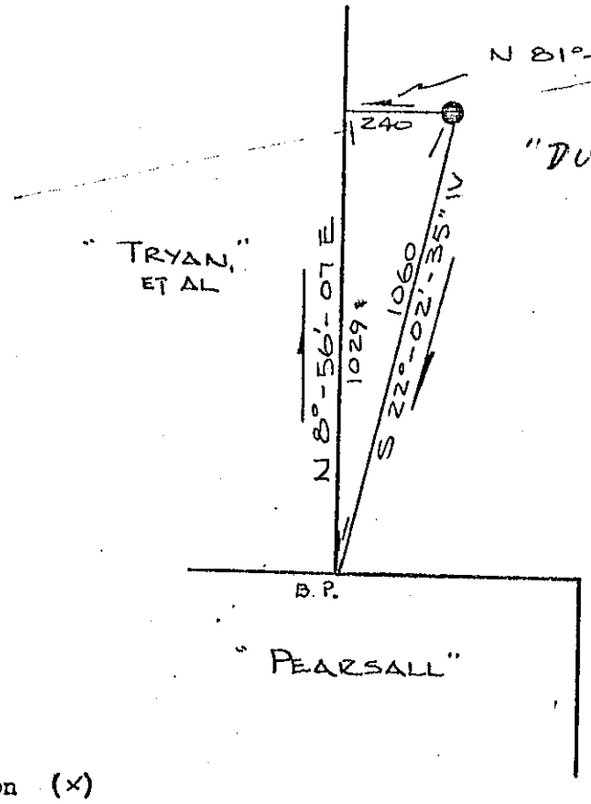

Longitude 25' West of 78°10'

RECEIVED
JAN 10 1977
PA. GEOLOGIC SURVEY
Oil & Gas Division

New Location (×)

Drill Deeper ( )

Abandonment ( )

Re-Drill ( )

2,100

Company Viking Resources Corp. et al

Address 8041 Hosbrook Rd.;Cincinnati,Ohio45236

Farm Dusenbury,Wheeler & Mersereau

Tract 1 Acres 1,599 Lease No. _____

Well(Farm)No. 8 Co. Serial No. _____

Angle of Deviation, if any _____

Elevation 2041 Quadrangle Shinglehouse

Township Pleasant Valley County Potter

Engineer or Surveyor C. Newton Gowdy

Registration No. Pa 8579-E

File No. 50110 Drawing No. _____

Date 12/22/76 Scale 1" = 400'

COMMONWEALTH OF PENNSYLVANIA
DEPARTMENT OF ENVIRONMENTAL RESOURCES
DIVISION OF OIL AND GAS
PITTSBURGH, PENNSYLVANIA 15222

NC 12-29-76

WELL LOCATION MAP

Dept. File No. POT-20535
105-20535

⊕ Denotes Values of Well on United States Topographic Maps.

Scale 15' ◯ 7½' ⊕

WORKALBE COAL SEAMS, IF ANY

Name of Seam	Owner of Seam
Coal 12/29/76	