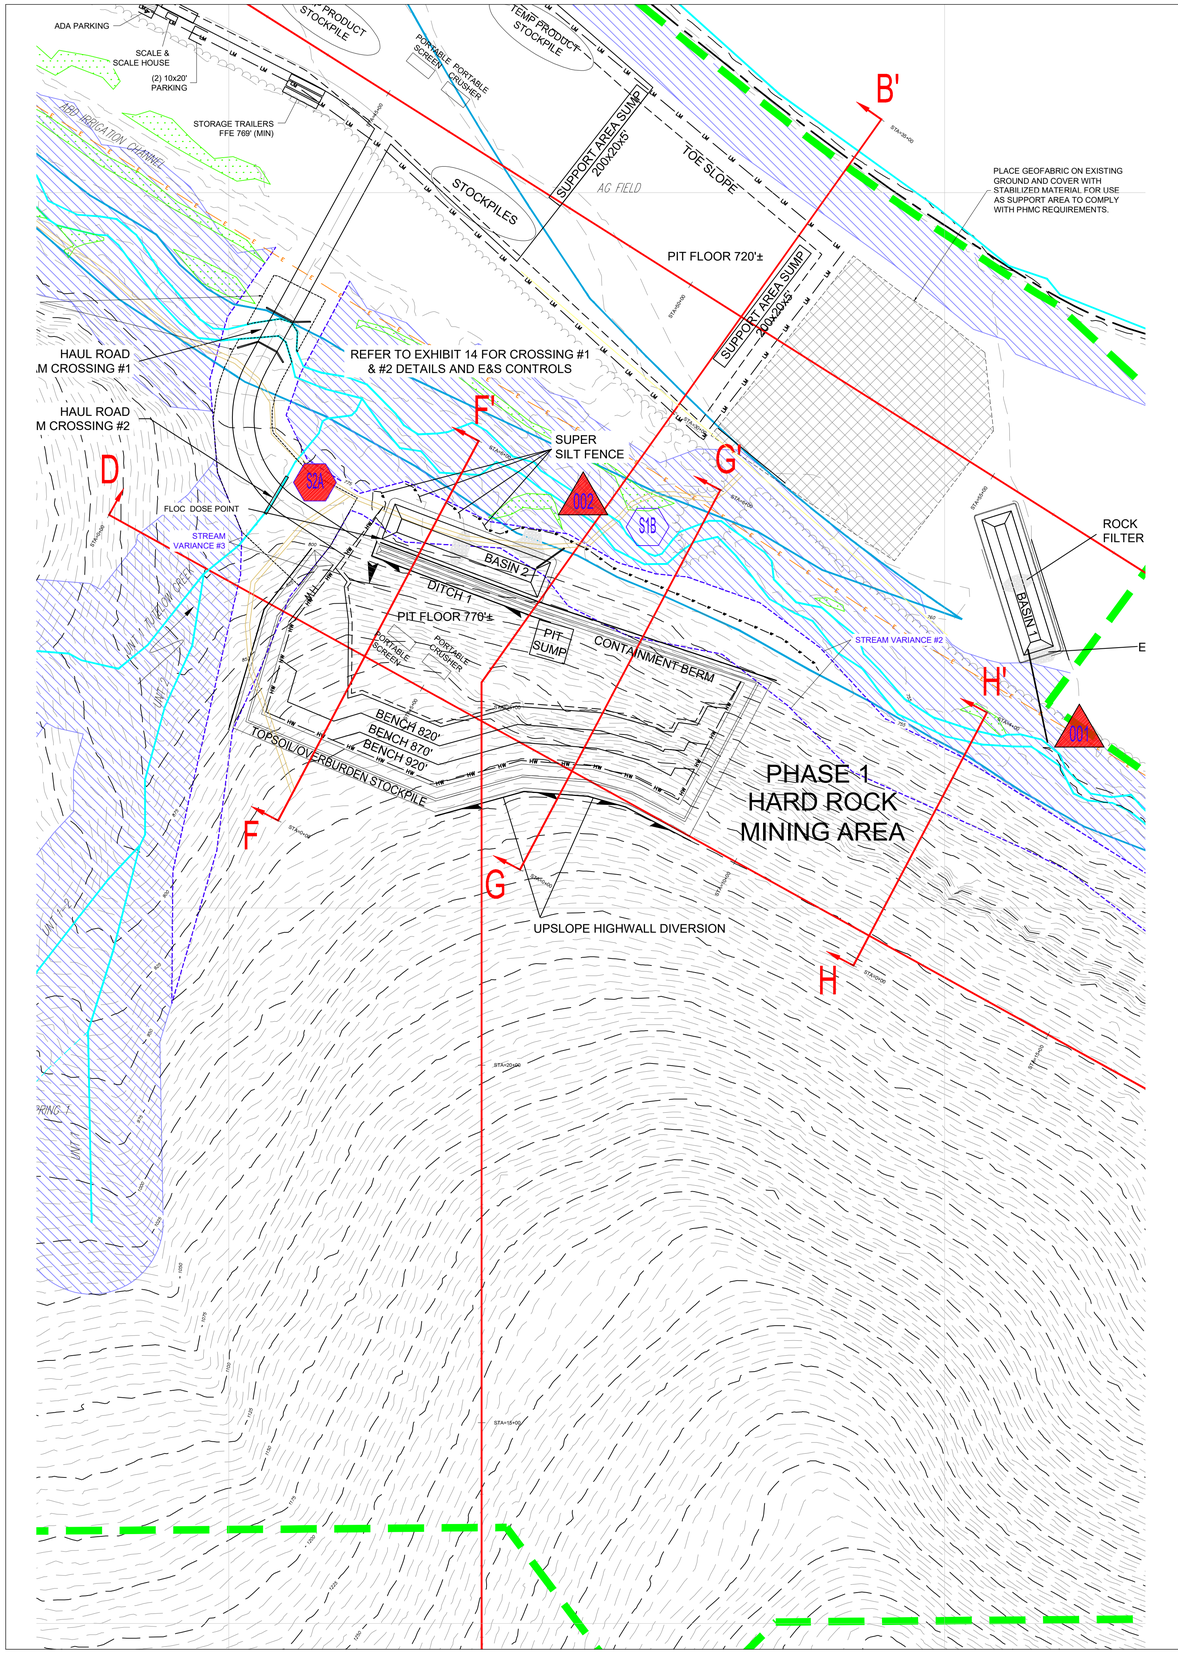

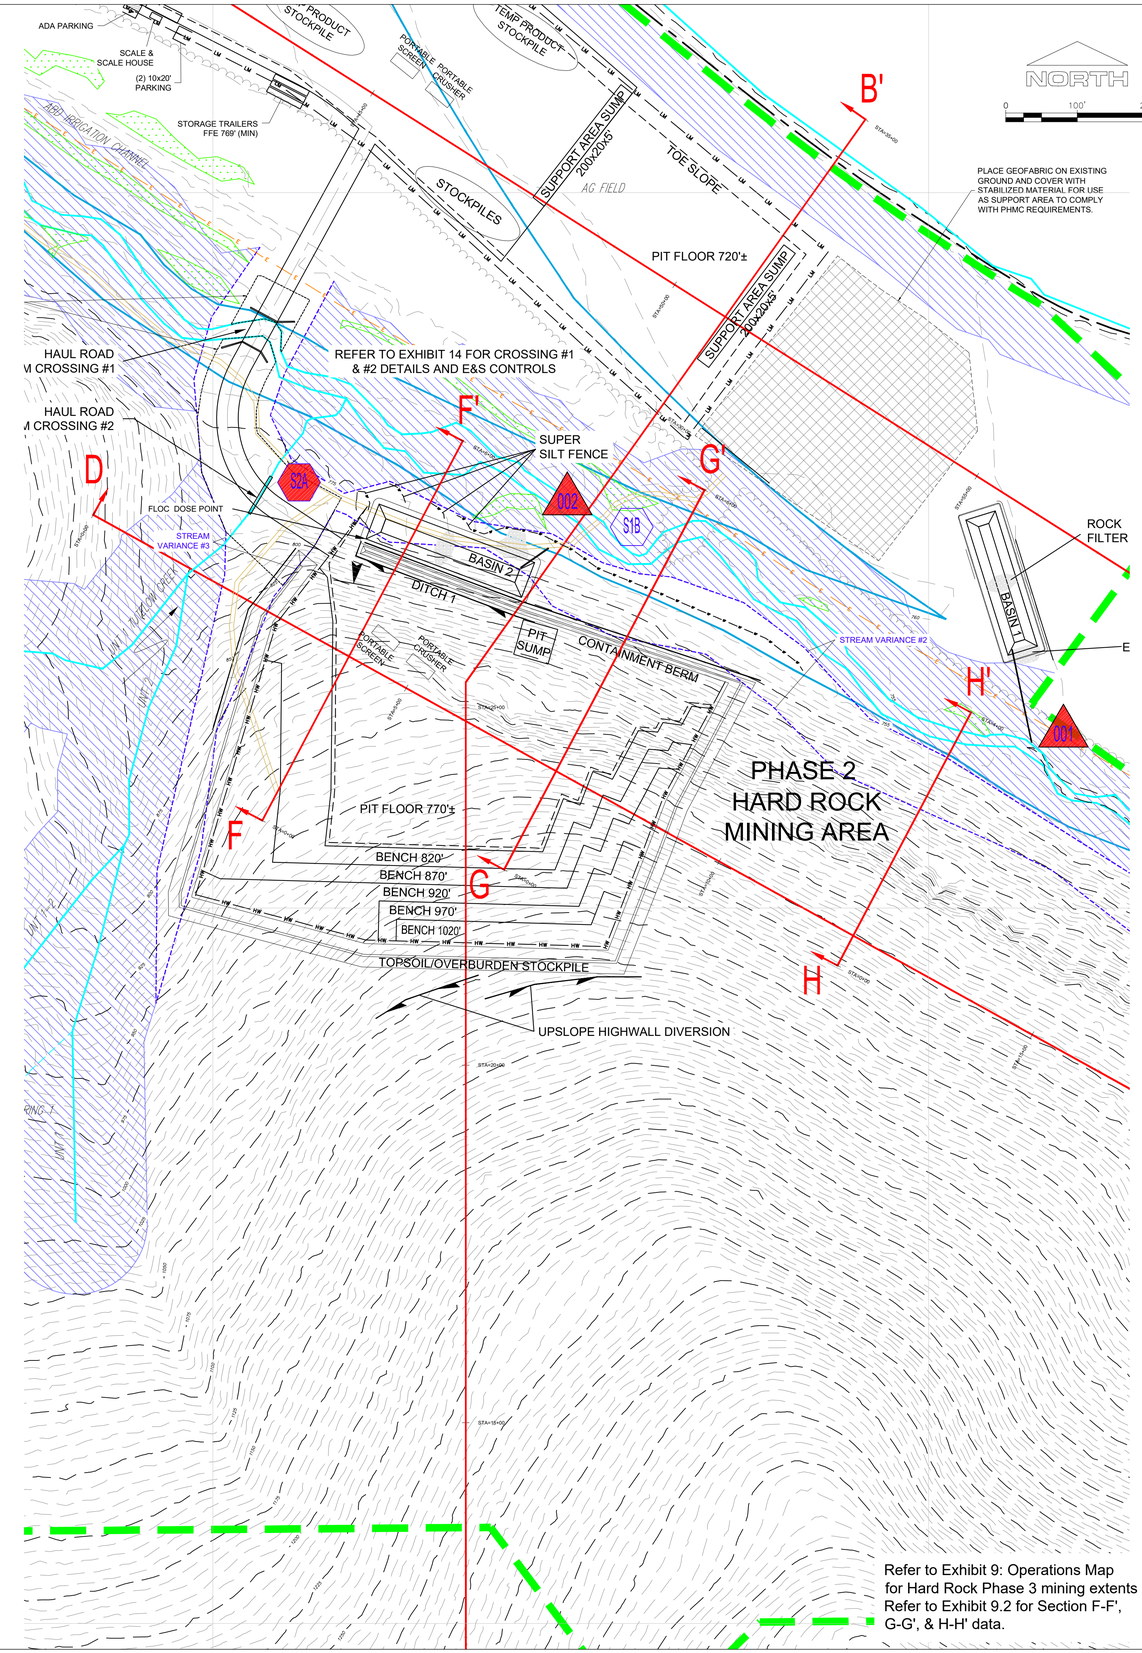

Refer to Exhibit 9: Operations Map for Hard Rock Phase 3 mining extents
Refer to Exhibit 9.2 for Section F-F', G-G', & H-H' data.

REV	DATE	BY	COMMENT

FILE: Minard.dwg

COMMONWEALTH OF PENNSYLVANIA REGISTERED PROFESSIONAL TIMOTHY S. GOODWILL, P.E. PE 087153 — 05/05/23

PROJECT NO.: 200113
DRAWING NO.: Minard
DRAWN BY: bsg 01/13/20
CKKD BY: TSG 05/05/23

TRACT ENGINEERING, PLLC
120 Ridge Avenue
State College, PA 16803
814 272 0301
www.TractLLC.com

PROJECT: Minard Mine
Bishop Brothers Construction Co., Inc.
Athens Township, Bradford County, Pennsylvania
Lease of Jeanette Bishop
Tax Parcel ID 09-0C2.0-0.0-104

TITLE: Exhibit 9.1: Operations Map
Hard Rock Phase 1 & Phase 2

Date: 05/05/23

Rev No: 0

Sheet No: 1 of 1